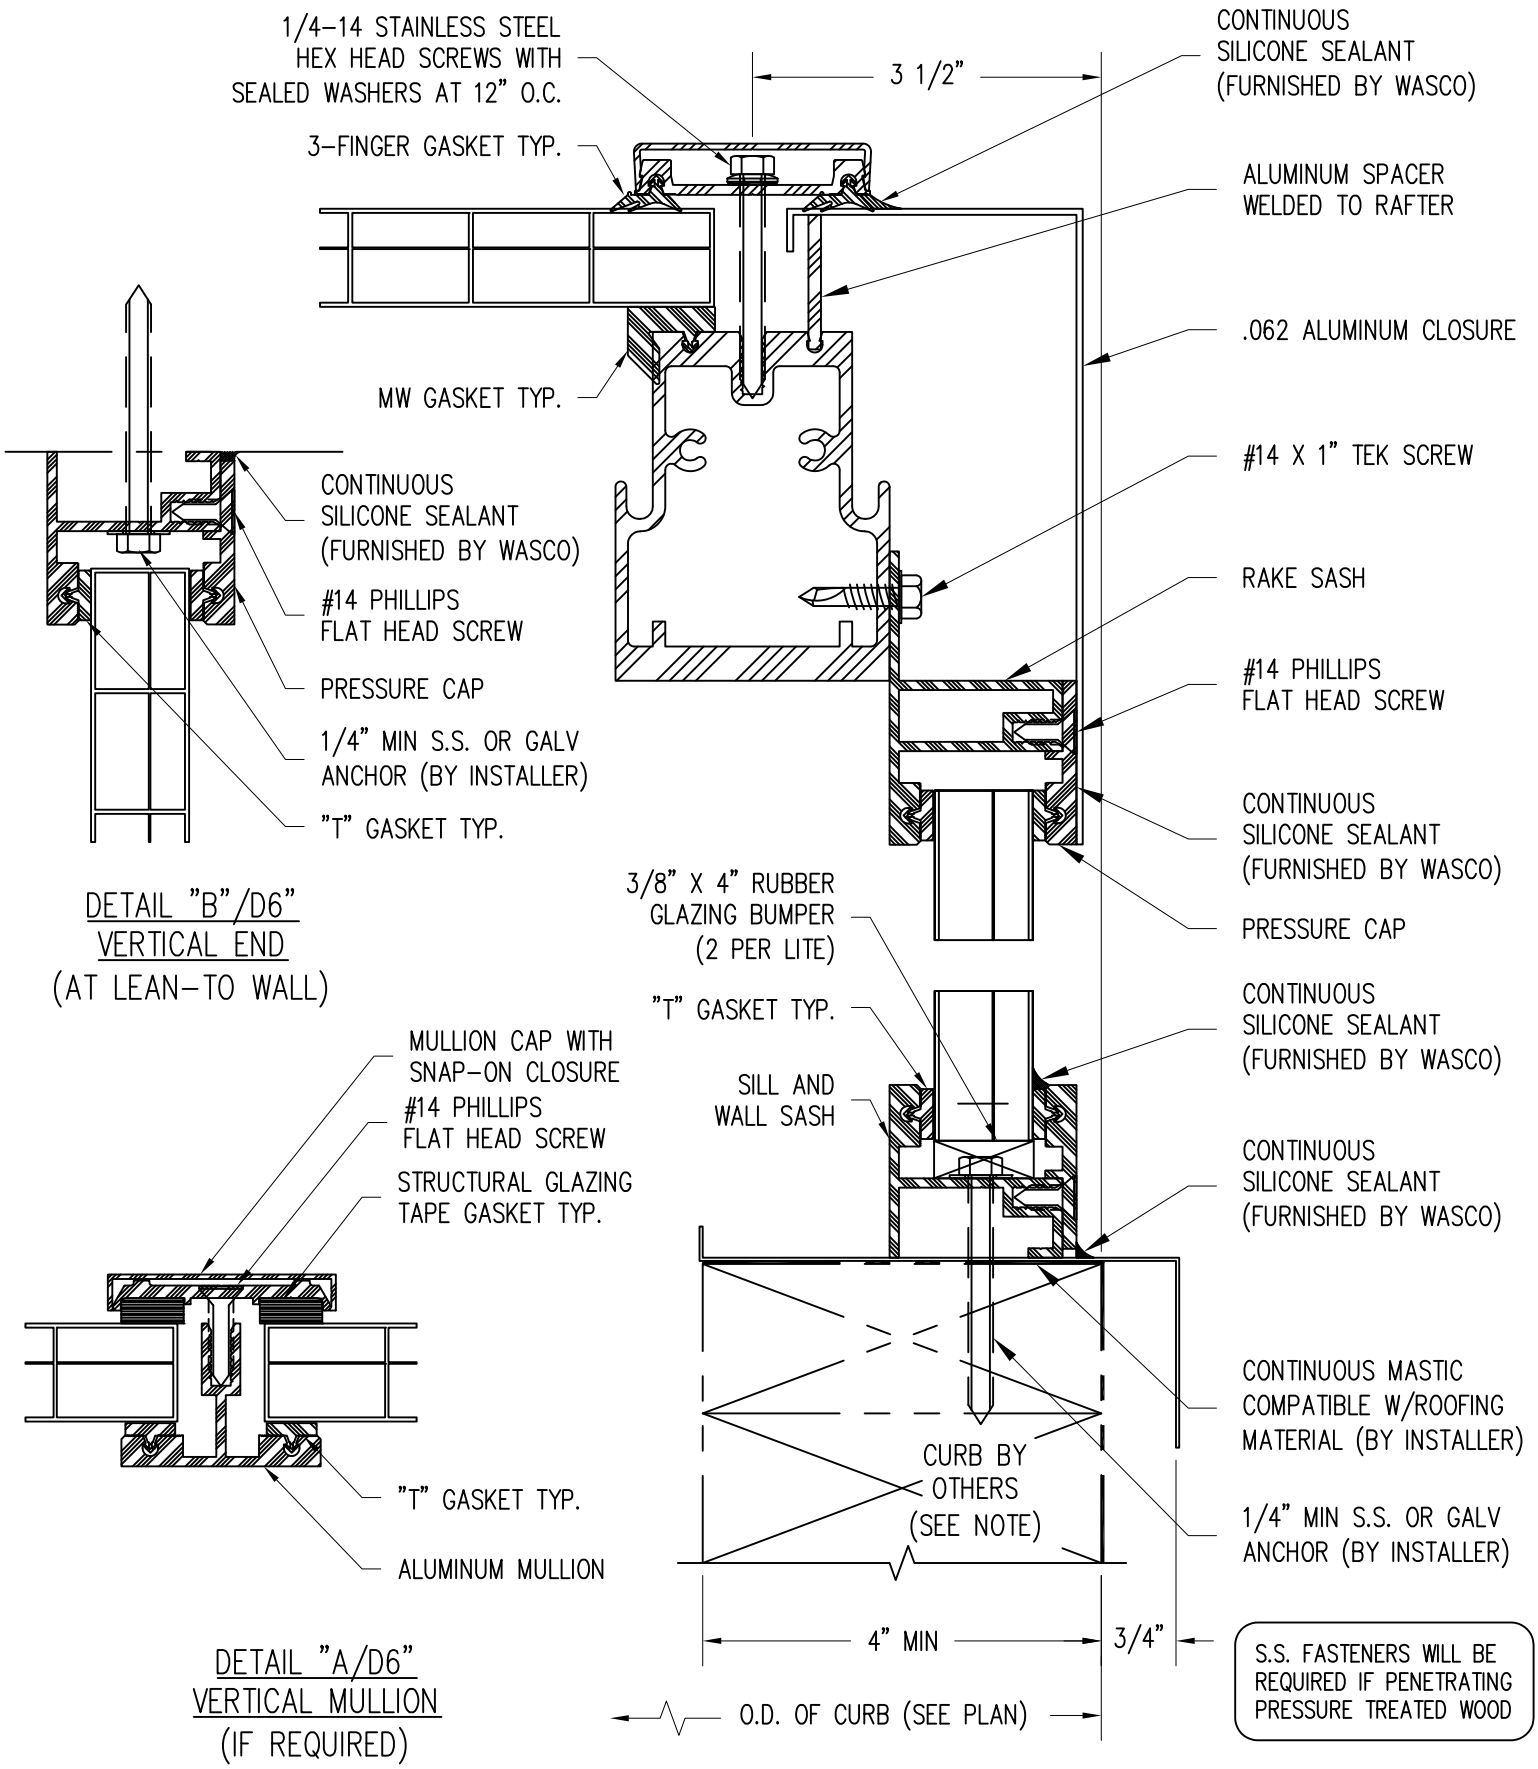

Since 1935 Wasco® SKYLIGHTS

WASCO PRODUCTS, INC.

85 SPENCER DRIVE SUITE A, WELLS, MAINE 04090

(207) 216-4500, FAX (207) 216-4566

PINNACLE 350 MULTIWALL VERTICAL END DETAIL

D6