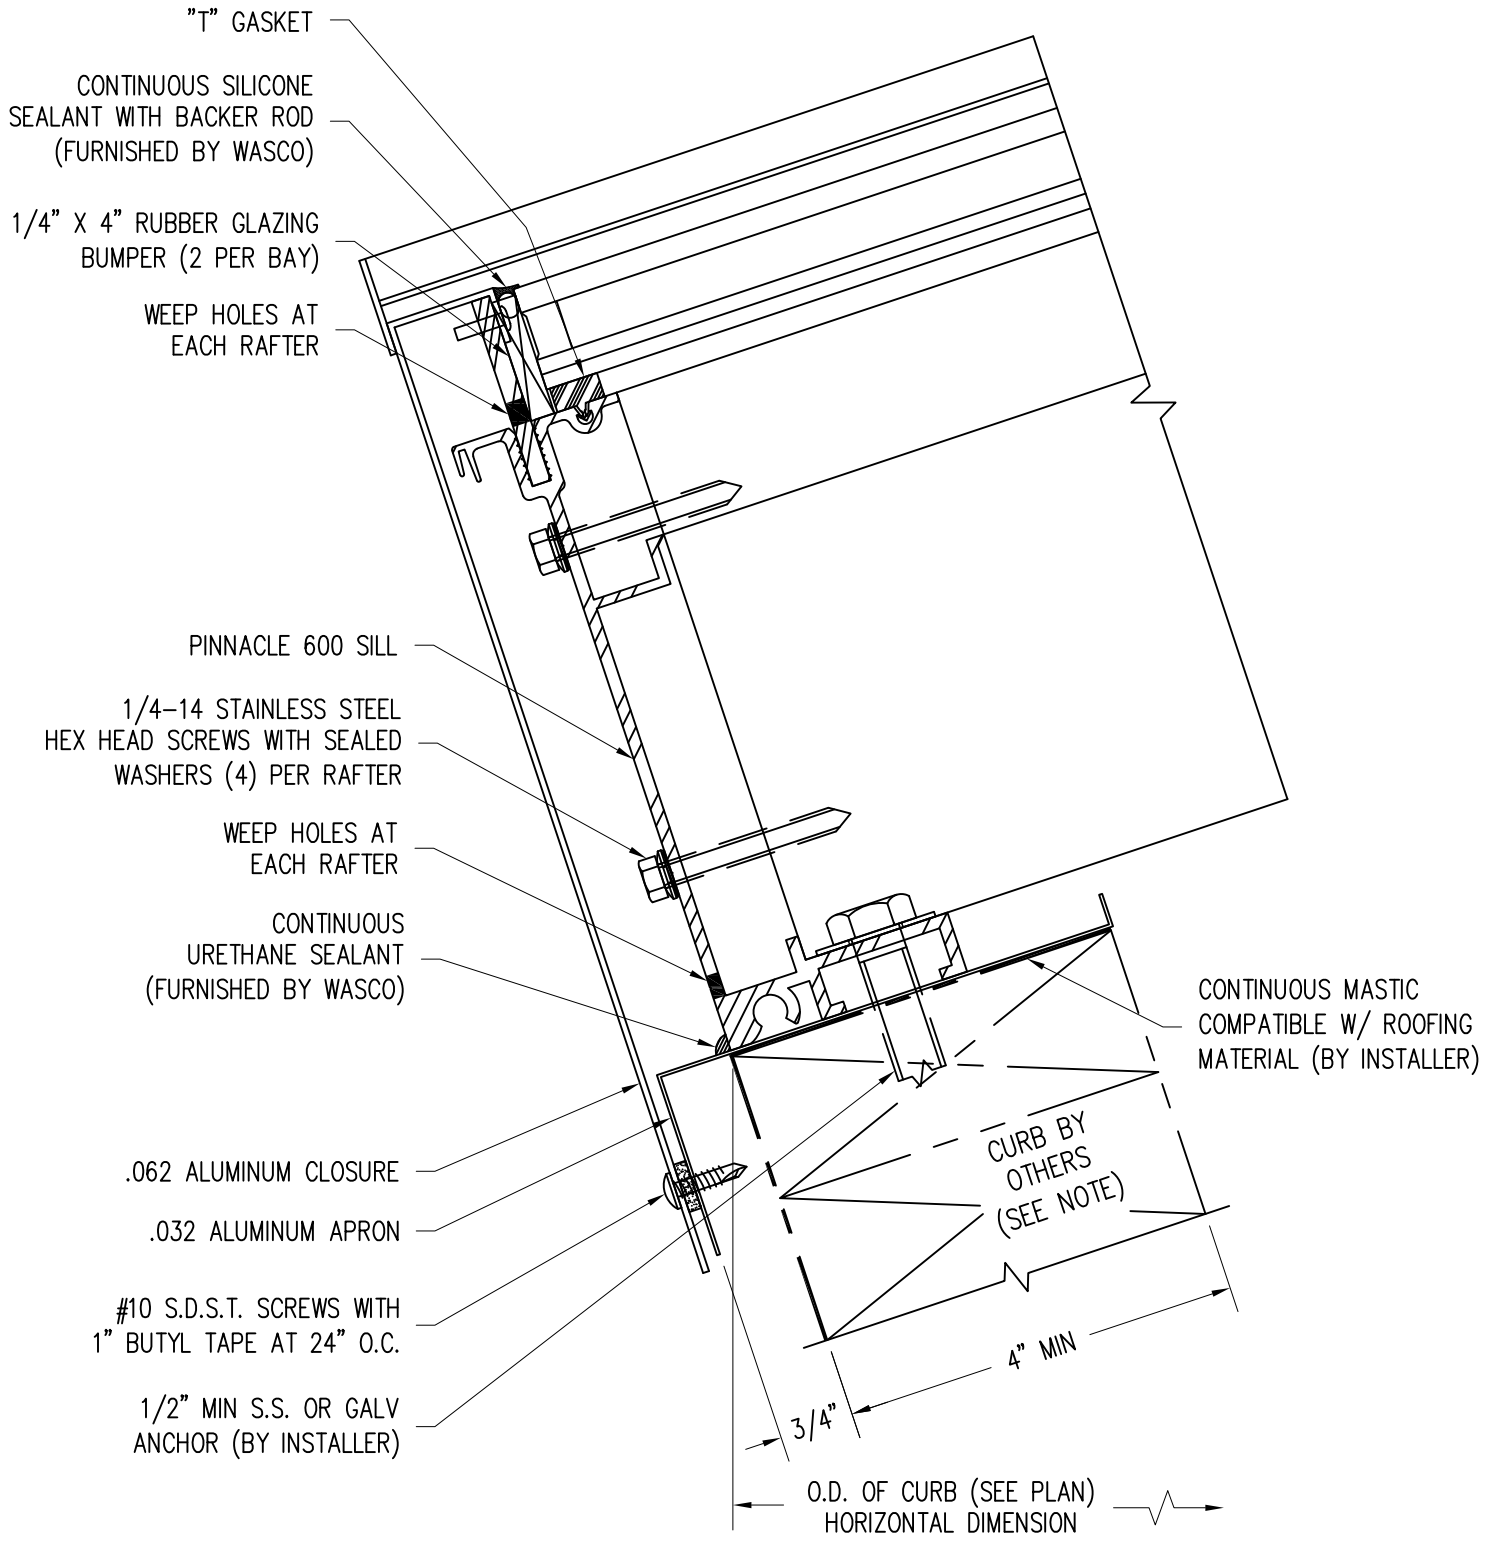

Wasco Part of VELUX® Commercial

VELUX Wells
85 Spencer Dr, Unit A
Wells, ME 04090
1-800-88-VELUX
veluxusa.com

PINNACLE 600 SINGLE PITCH SILL DETAIL

D2